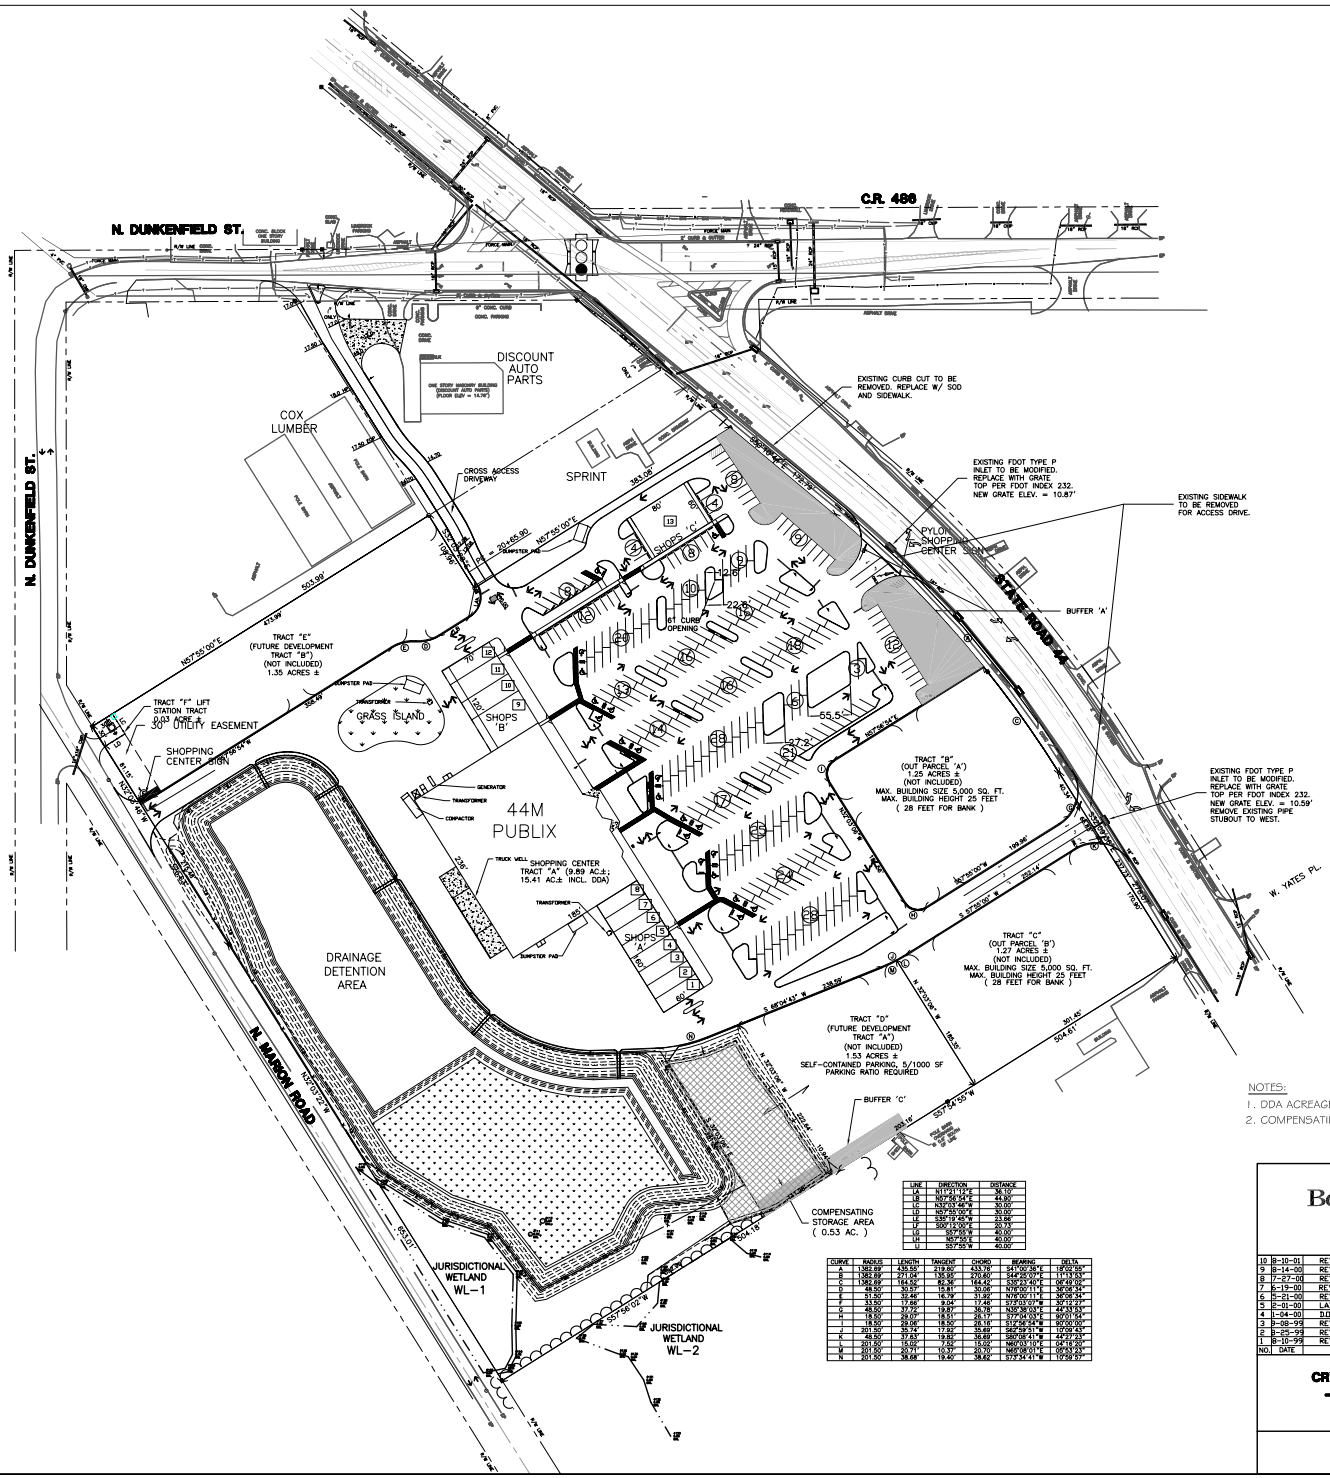

LEGEND

9 = LEASE SPACE NUMBERS

SITE DATA		
SHOPPING CENTER	15.41	ACRES±
*(DRAINAGE/WETLANDS AREAS	5.49	AC.)
OUT PARCEL #A	1.25	ACRES±
OUT PARCEL #B	1.27	ACRES±
FUTURE DEVELOPMENT 'A'	1.53	ACRES±
FUTURE DEVELOPMENT 'B'	1.35	ACRES±
LIFT STATION SITE	0.03	ACRES±
TOTAL:	20.84	ACRES±

DEVELOPMENT DATA		
PUBLIX	44,271	SF
RETAIL SHOP 'A'	9,600	SF
RETAIL SHOP 'B'	8,400	SF
RETAIL SHOP 'C'	4,800	SF
TOTAL:	67,071	SF

PARKING	SPACES	RATIO
TOTAL PARKING:	349	5.20/1000

NOTES:

1. DDA ACREAGE IS INCLUDED IN SHOPPING CENTER ACREAGE
2. COMPENSATING STORAGE AREA INCLUDED IN FUTURE DEVELOPMENT TRACT "A"

LINE	DIRECTION	DISTANCE
LG	S57°55'00"W	40.00'
LH	N57°55'00"E	40.00'
LI	S57°55'00"W	40.00'

CURVE	RADIUS	LENGTH	TANGENT	CHORD	BEARING	DELTA

Berryman & Henigar

1414 SW Martin Luther King Avenue
Ocala, Florida 34474-3939
(352) 368-8083 Fax (352) 368-8093

NO.	DATE	REVISION	APP'D. BY
10	8-10-01	REVISED PER J. ARGO	C.A.P.
9	8-14-00	REVISED PER SHAP ASHLEY.	C.A.P.
8	7-27-00	REVISED PER J. ARGO	C.A.P.
7	6-19-00	REVISED PER J. ARGO	L.A.T.
6	5-21-00	REVISED PER J. ARGO	L.A.T.
5	2-01-00	LABELING REVISIONS FOR PUBLIX PER J. ARGO.	L.A.T.
4	1-04-00	D.D.T. REVISIONS PER J. ARGO	L.A.T.
3	9-08-99	REVISED PER J. ARGO	L.A.T.
2	8-25-99	REVISED PER J. ARGO	L.A.T.
1	8-10-99	REVISED PER J. ARGO	L.A.T.

PROFESSIONAL SURVEYOR AND MAPPER # 4834
STATE OF FLORIDA DATE _____

REGISTERED ENGINEER NO. 53226
STATE OF FLORIDA DATE _____

CRYSTAL SPRINGS SHOPPING CENTER
-ARONOV REALTY COMPANY INC-
CITRUS COUNTY, FLORIDA

DEVELOPMENT PLAN

SCALED:	
PLOT:	1" = 60'
DRAWING:	1" = 60'
DRAWN:	HSG
FILE:	NewSitePlan
DATE:	9/98
DESIGN:	LAT
CHECKED:	LAT
JOB NO.	90120.01
F.B. NO.	
FILE NO.	BM-45
SEC 25 TWP 18 RGE 17	
SHT 1 OF 1	

PLOTTING SIZE: 45.90 X 32.20